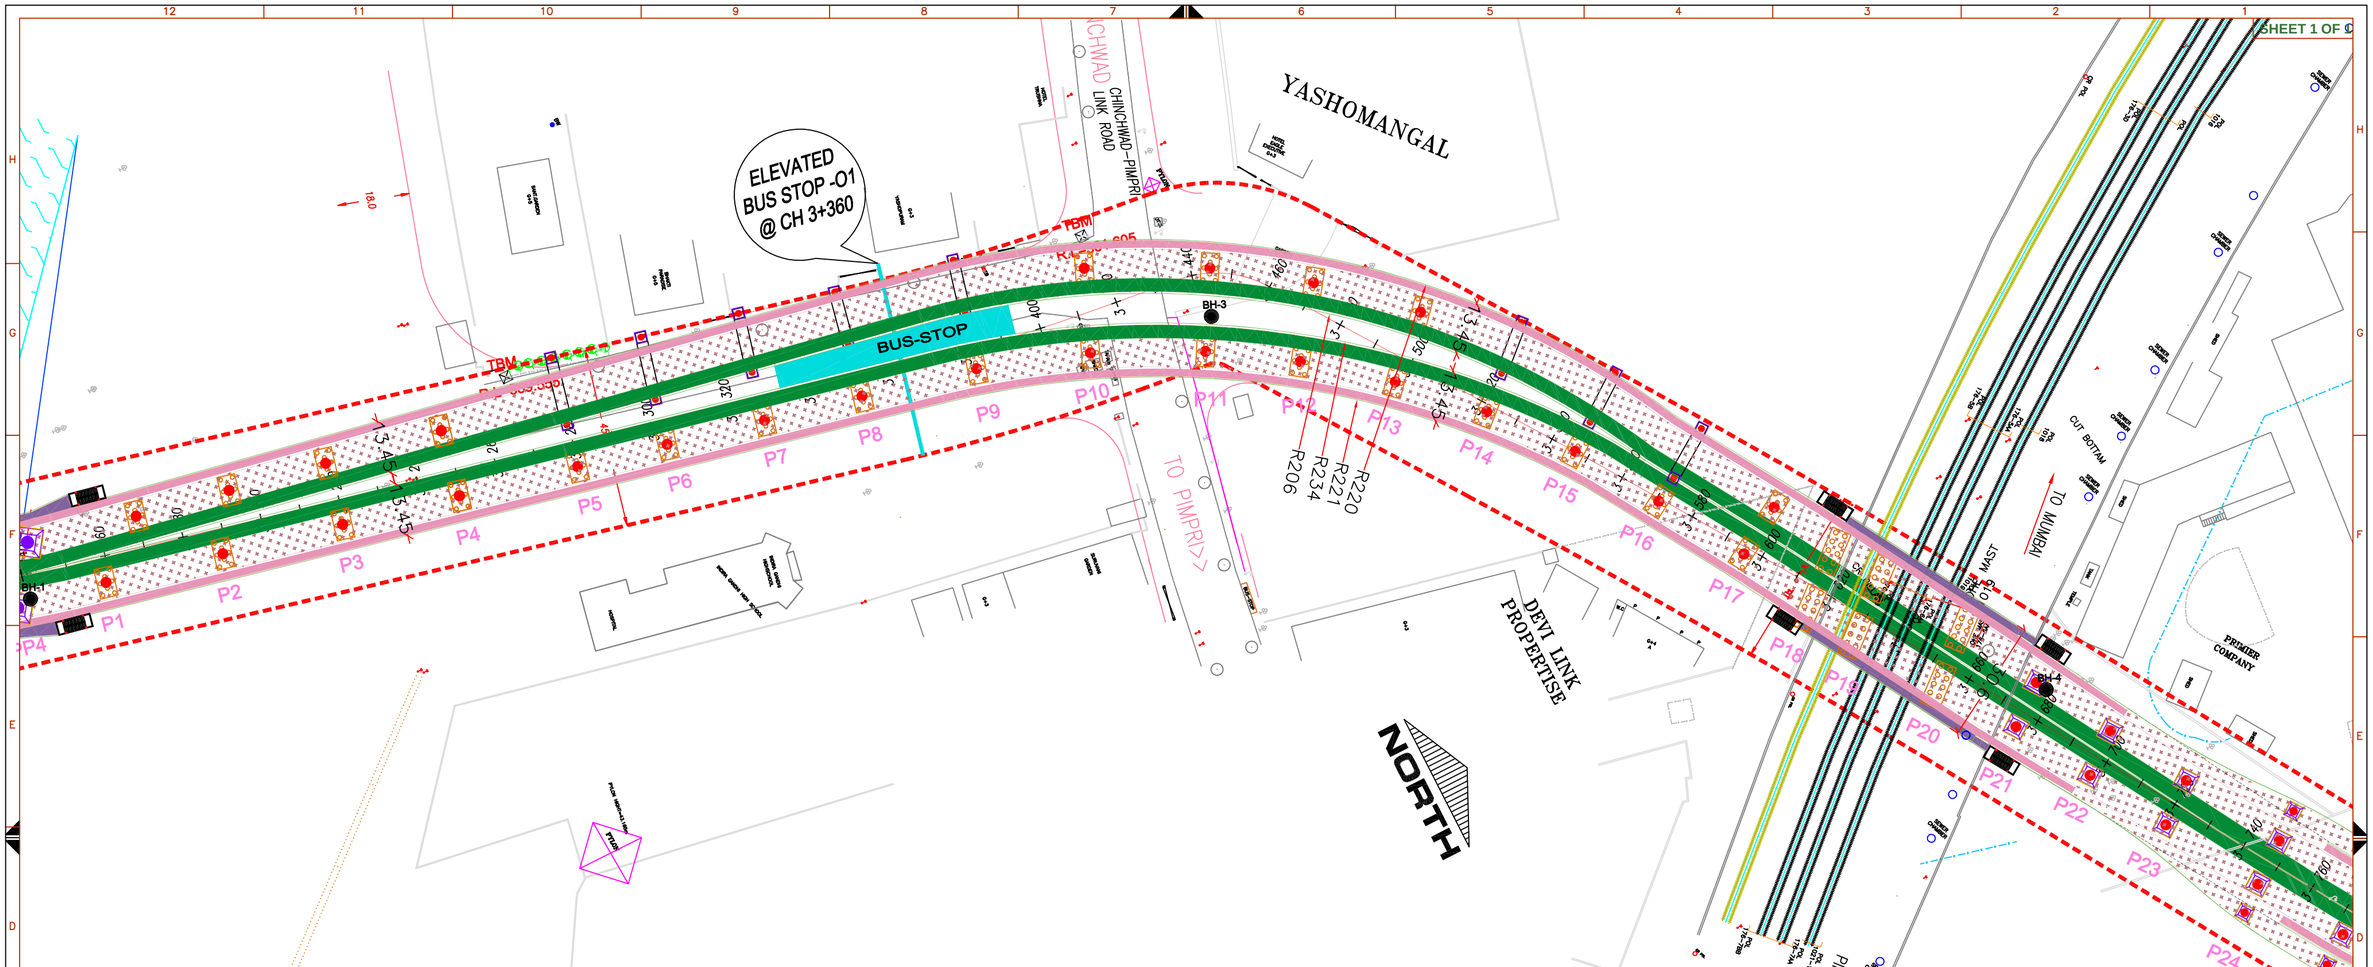

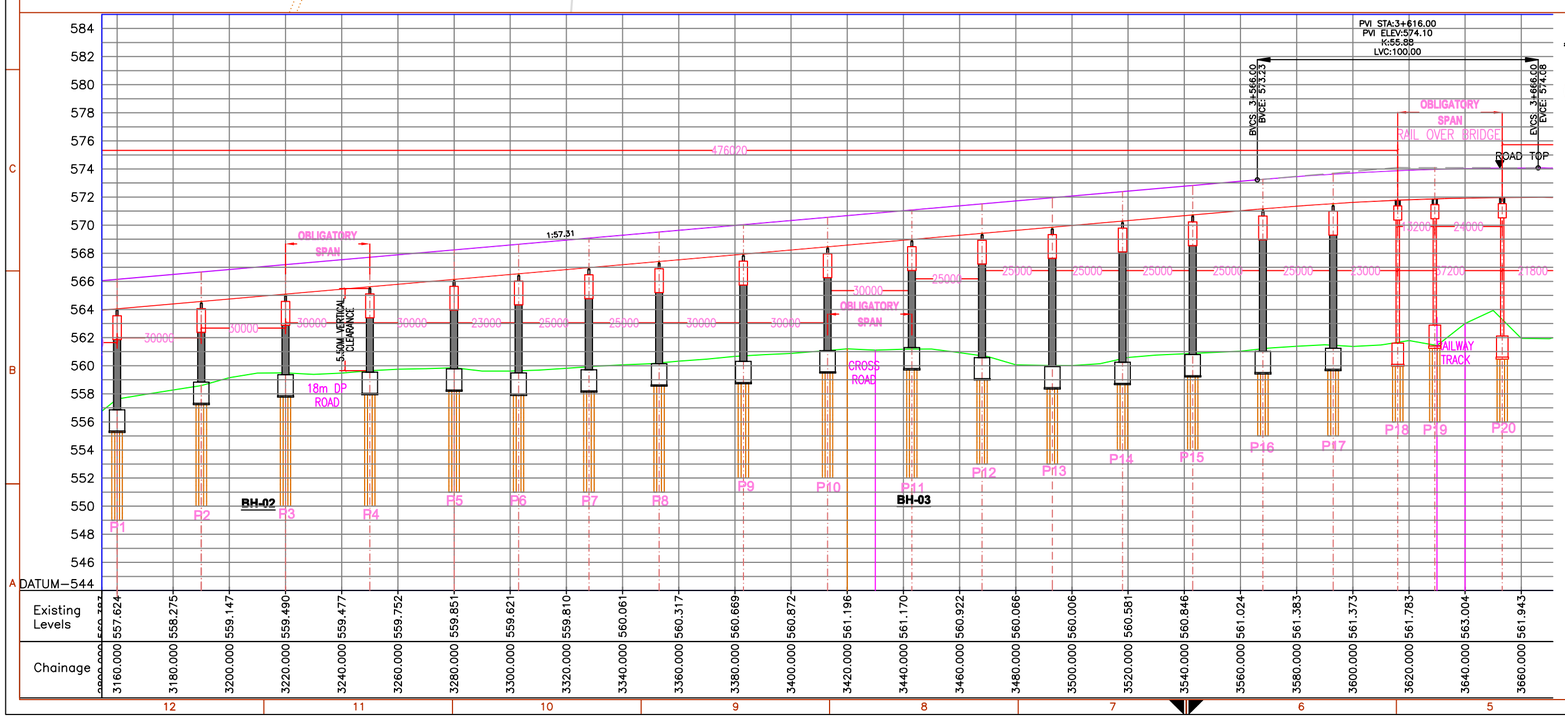

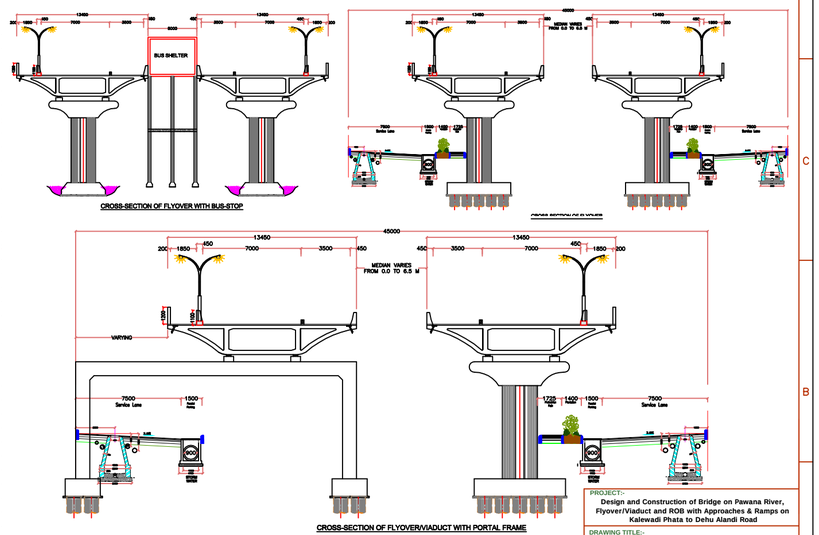

PROJECT:-
Design and Construction of Bridge on Pawana River, Flyover/Viaduct and ROB with Approaches & Ramps on Kalewadi Phata to Dehu Alandi Road

DRAWING TITLE:-
GENERAL ARRANGEMENT DRAWING
FOR FLYOVER/VIADUCT PORTION FROM PAWANA RIVER UPTO ROB
(COMPONENT NO:-2)

CLIENT:-
PIMPRI CHINCHWAD MUNICIPAL CORPORATION
PIMPRI PUNE – 411 018.
PH:+91-20-27425811 FAX:+91-20-27425650
E-mail:pcmc@mail.com Web: www.pcmc.org

CONSULTANT:-
C.V.KAND CONSULTANTS PRIVATE LIMITED
201, 202 SAI EMPIRE BANER,
PUNE-411045, PHONE 020 66294444

SCALE:-1:1000 DATE :-16/08/2010