TYPICAL CROSS-SECTIONS FOR EMPIRE ESTATE FLYOVER

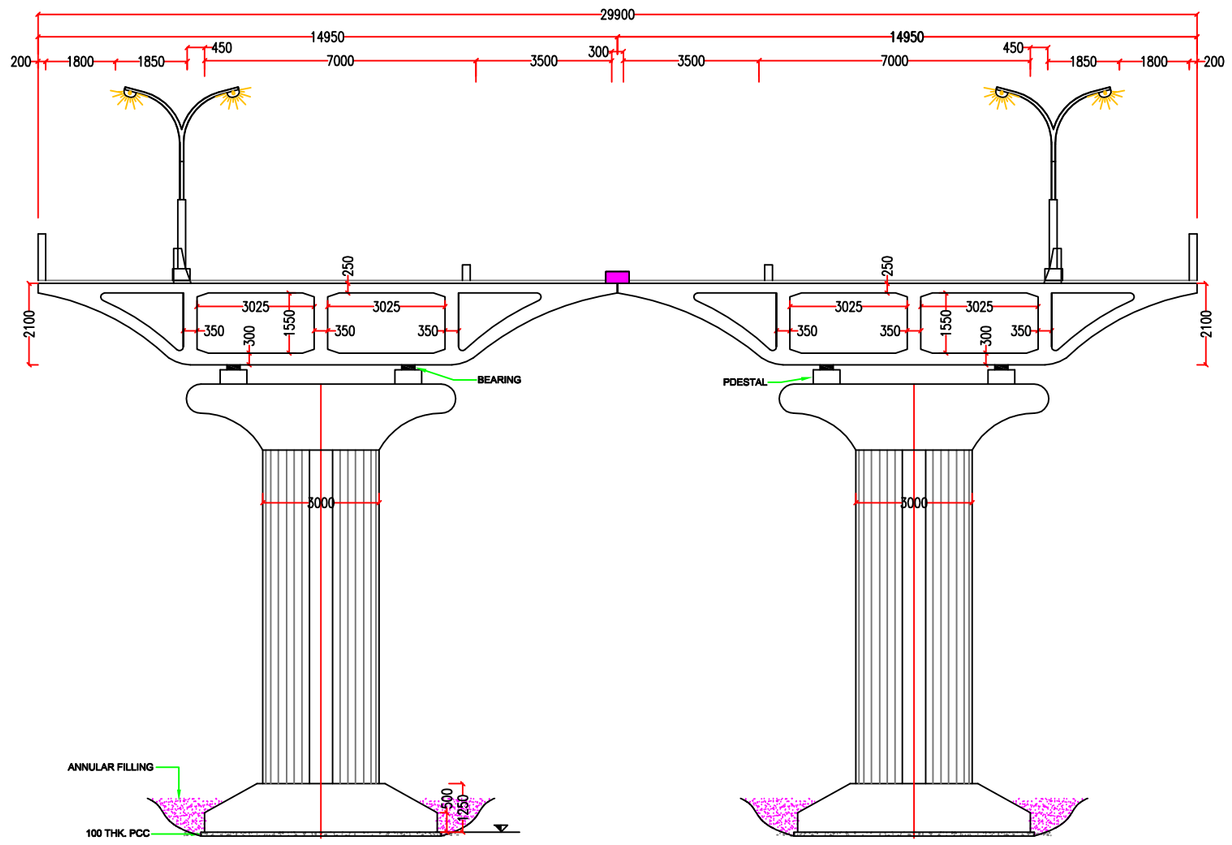

FRONT ELEVATION OF RIVER BRIDGE

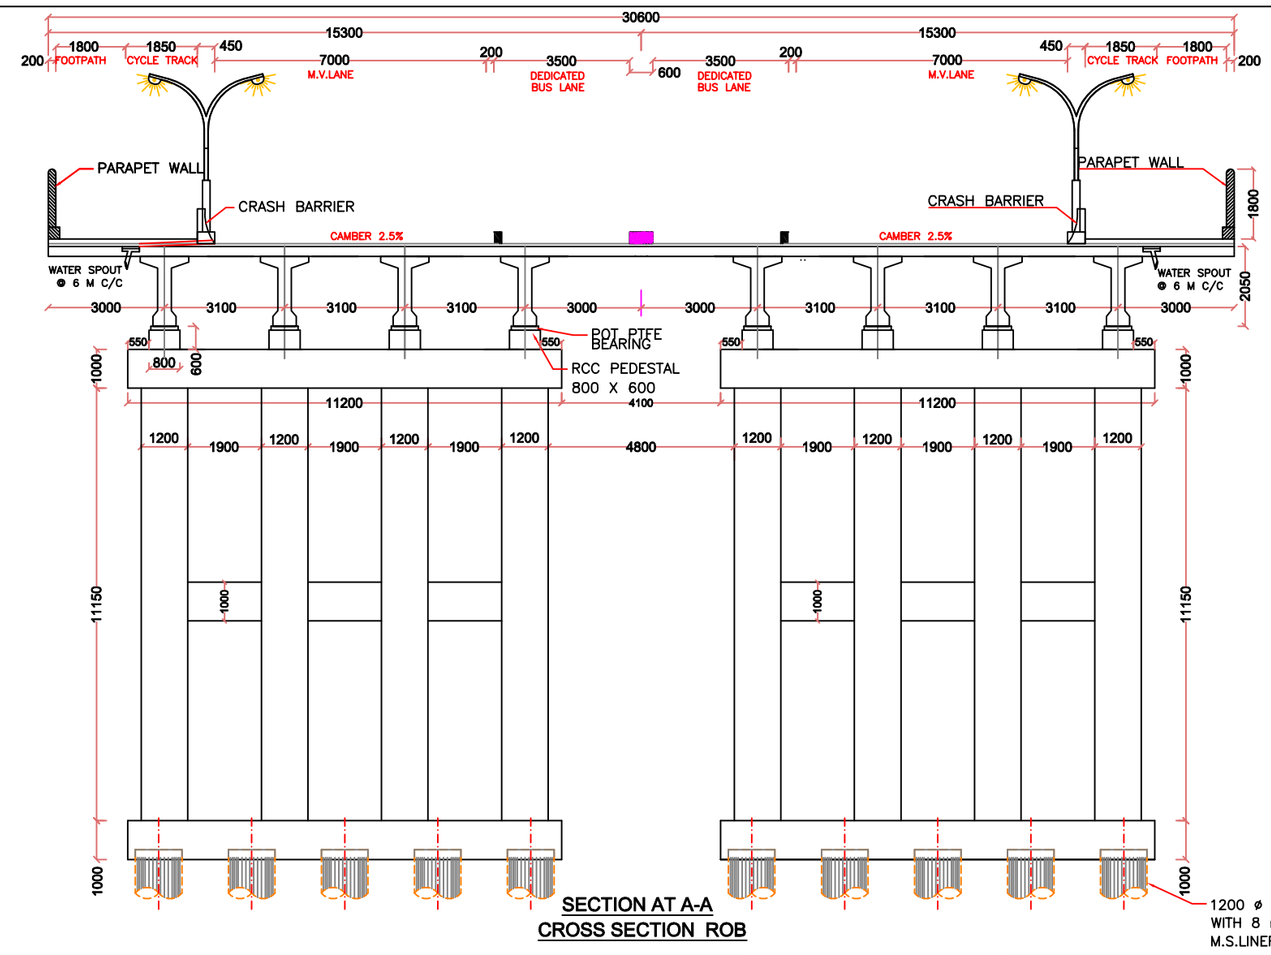

SECTION AT A-A
CROSS SECTION ROB

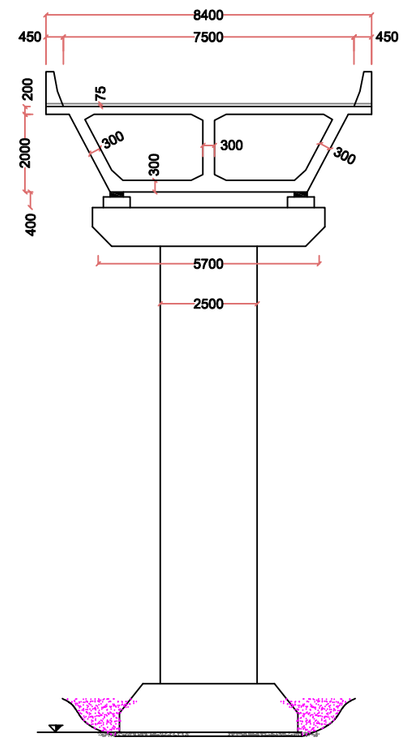

CROSS-SECTION OF RAMP

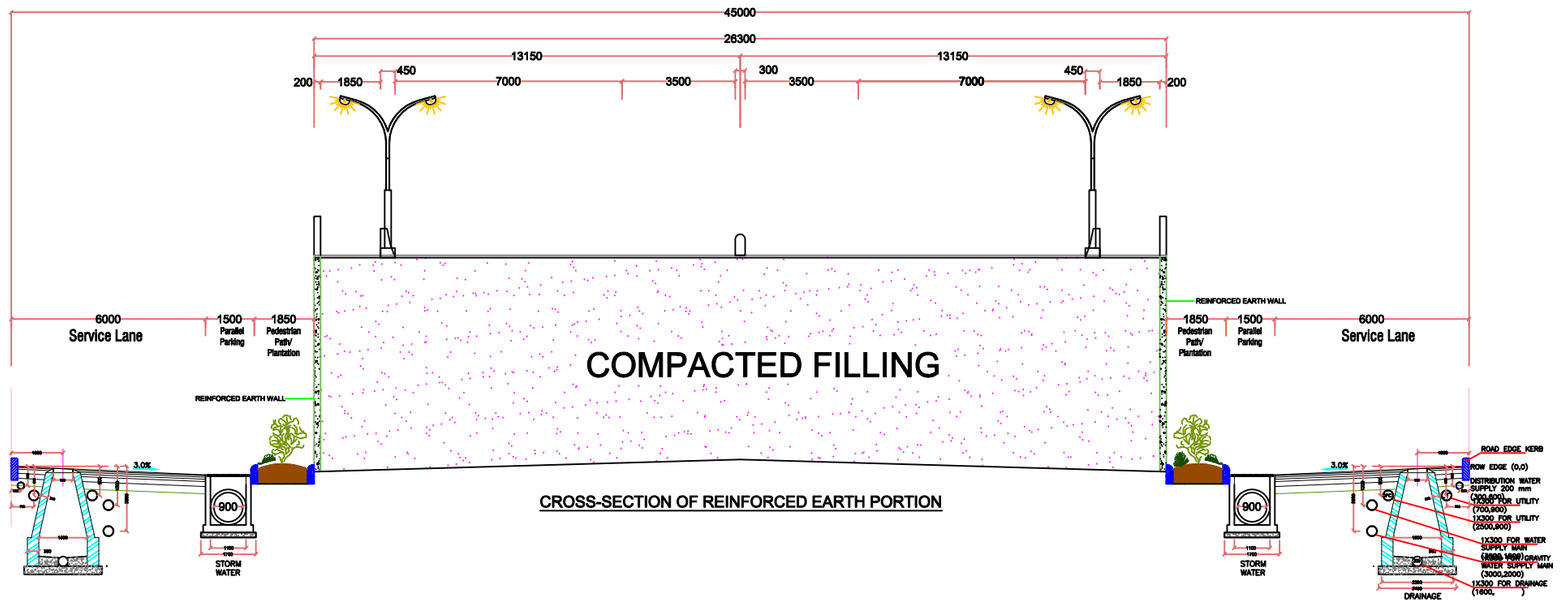

CROSS-SECTION OF REINFORCED EARTH PORTION

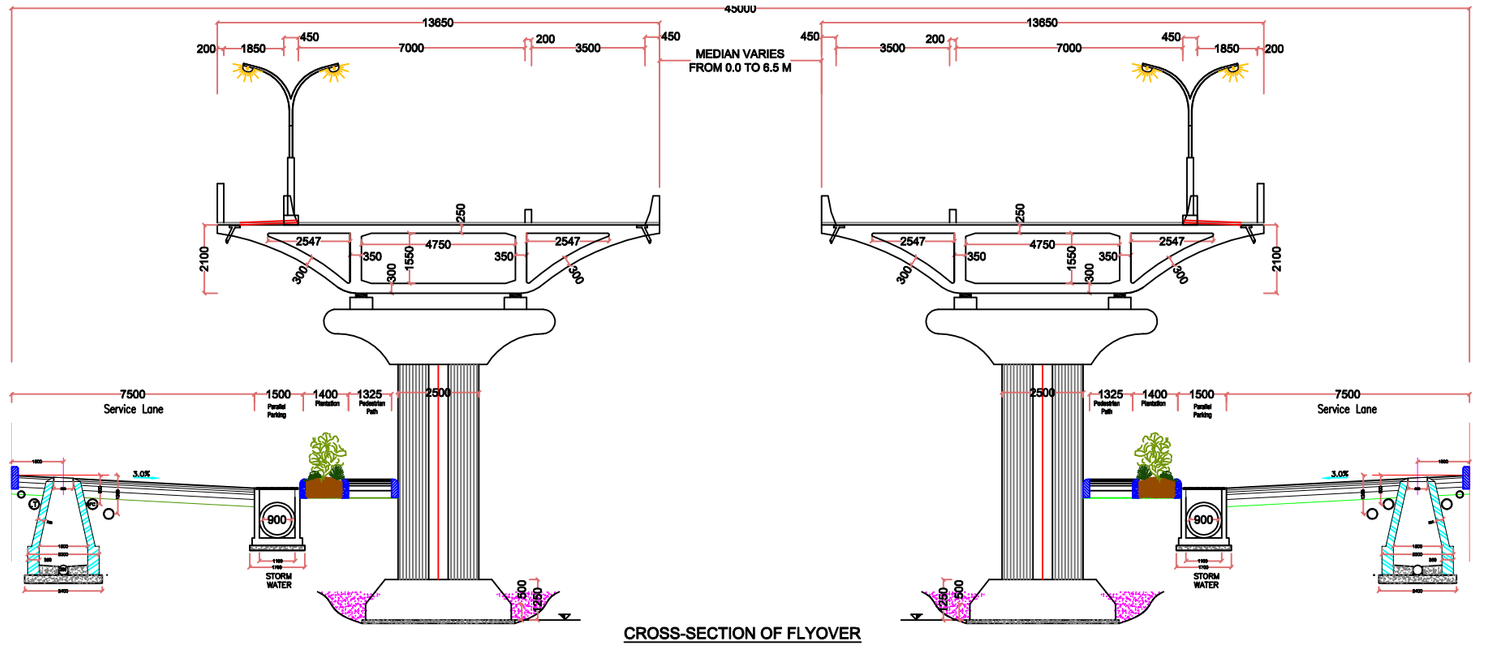

CROSS-SECTION OF FLYOVER

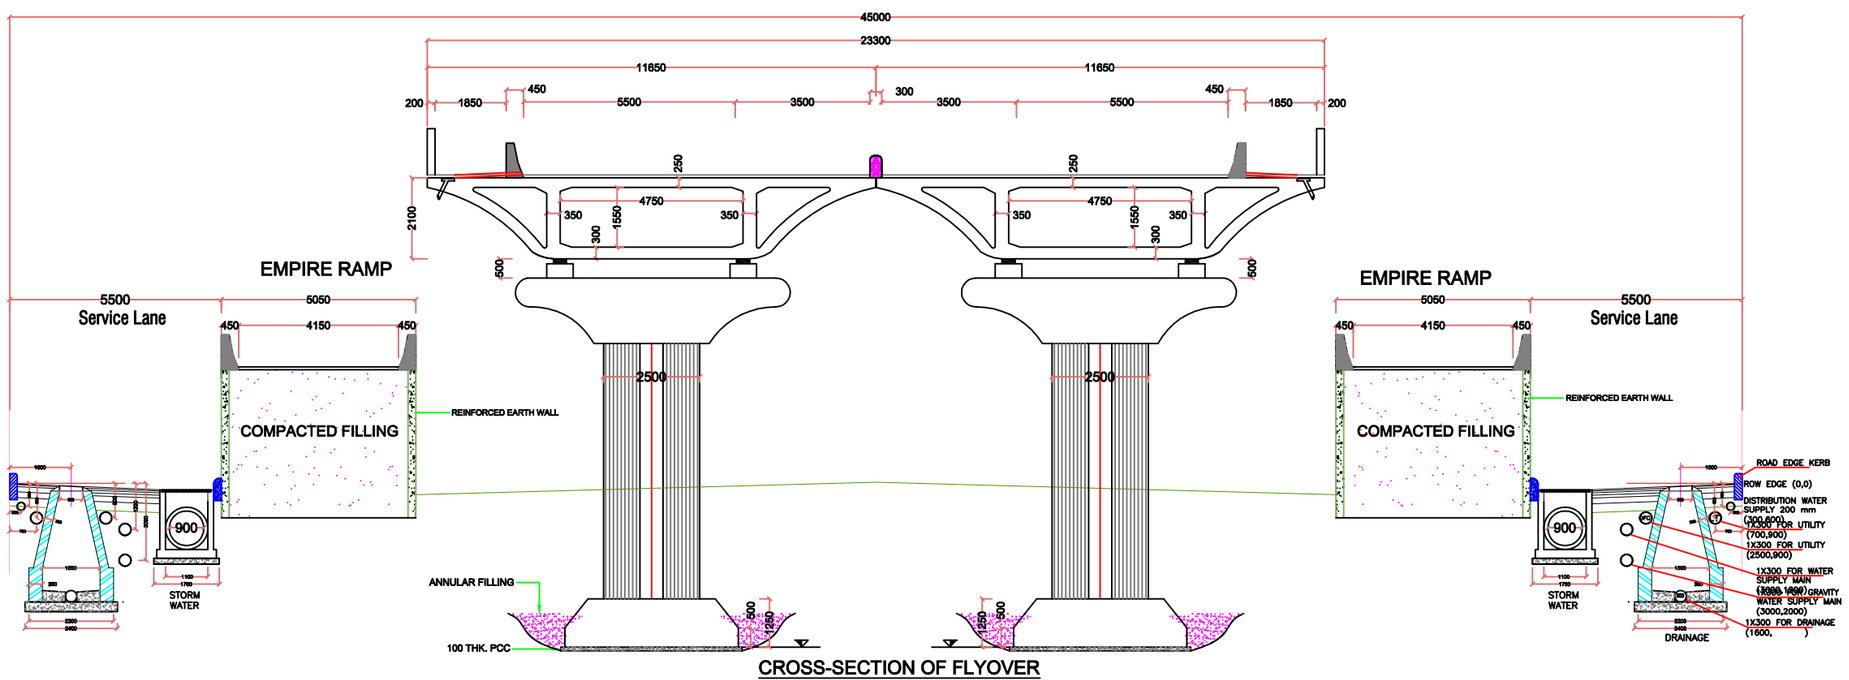

CROSS-SECTION OF FLYOVER

PROJECT: Design and construction of River Bridge, Flyover and ROB with Approaches on BRTS Corridor Kalewadi Phata to Dehu Alandi Road	DRAWING TITLE: TYPICAL CROSS-SECTIONS FOR EMPIRE ESTATE FLYOVER	CLIENT: PIMPRI CHINCHWAD MUNICIPAL CORPORATION PIMPRI PUNE – 411 018. PH:+91-20-27425511 FAX:+91-20-27426600 E-mail:pcmc@vsnl.com Web: www.pcmc.org	CONSULTANT: C.V.KAND CONSULTANTS PRIVATE LIMITED 201, 202 SAI EMPIRE BANER, PUNE-411027, PHONE 020 66294444
			SCALE:-1:1000 / DATE :-02/01/2010